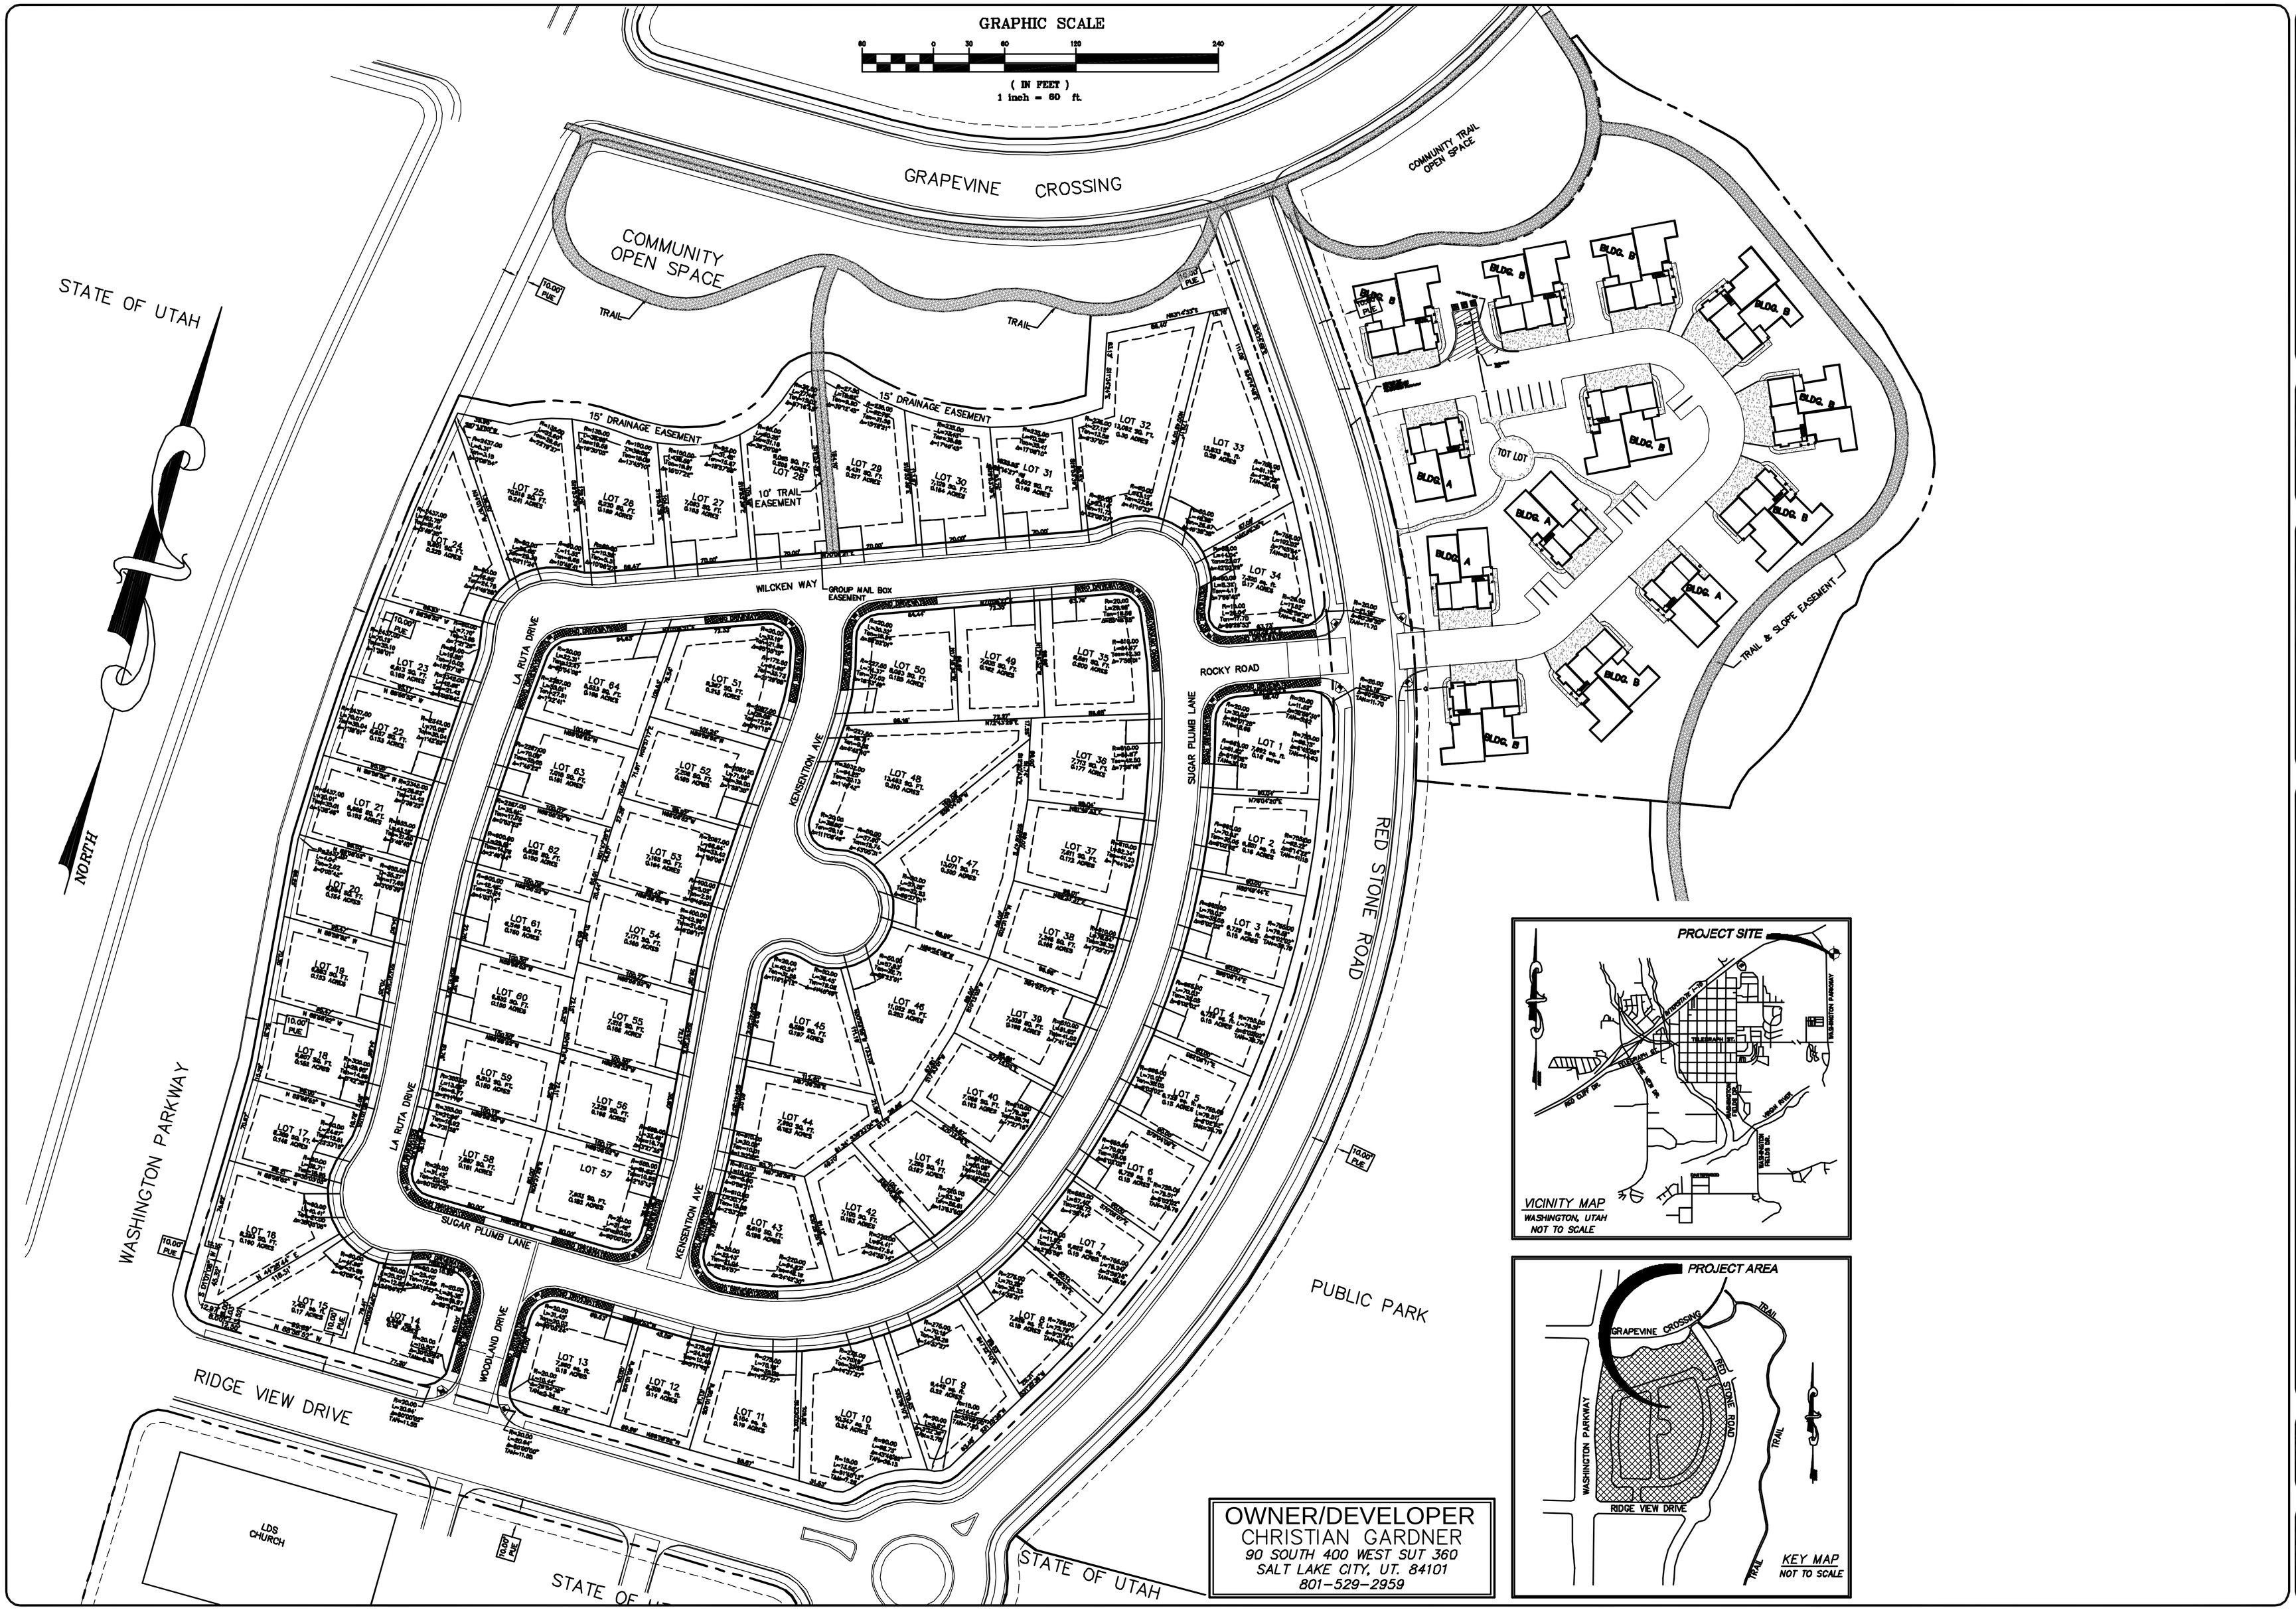

OWNER/DEVELOPER
CHRISTIAN GARDNER
90 SOUTH 400 WEST SUT 360
SALT LAKE CITY, UT. 84101
801-529-2959

No.	DATE	BY	APPVD	REVISION DESCRIPTION

STATE OF UTAH REGISTERED PROFESSIONAL ENGINEER #153069 LLOYD RIED POPE

L. R. POPE ENGINEERS & SURVEYORS
1240 EAST 100 SOUTH, # 158, ST. GEORGE, UTAH 84790
(435) 628-1678 FAX (435) 628-1788

SIENNA HEIGHTS SUBDIVISION
64 LOTS
SITE LAYOUT

LOCATED IN SECTION 12 & 13, TOWNSHIP 42 SOUTH, RANGE 15 WEST, SLB&M

DRAWN BY: TWD
DATE: 3/2007

SCALE 1" = 60'

SHEET
C1.00

Z:\DRAWINGS\1-PROJECTS\GARDNER\SIENNA HILLS\SALES MAP.dwg, 3/28/2007 3:37:05 PM, TROY